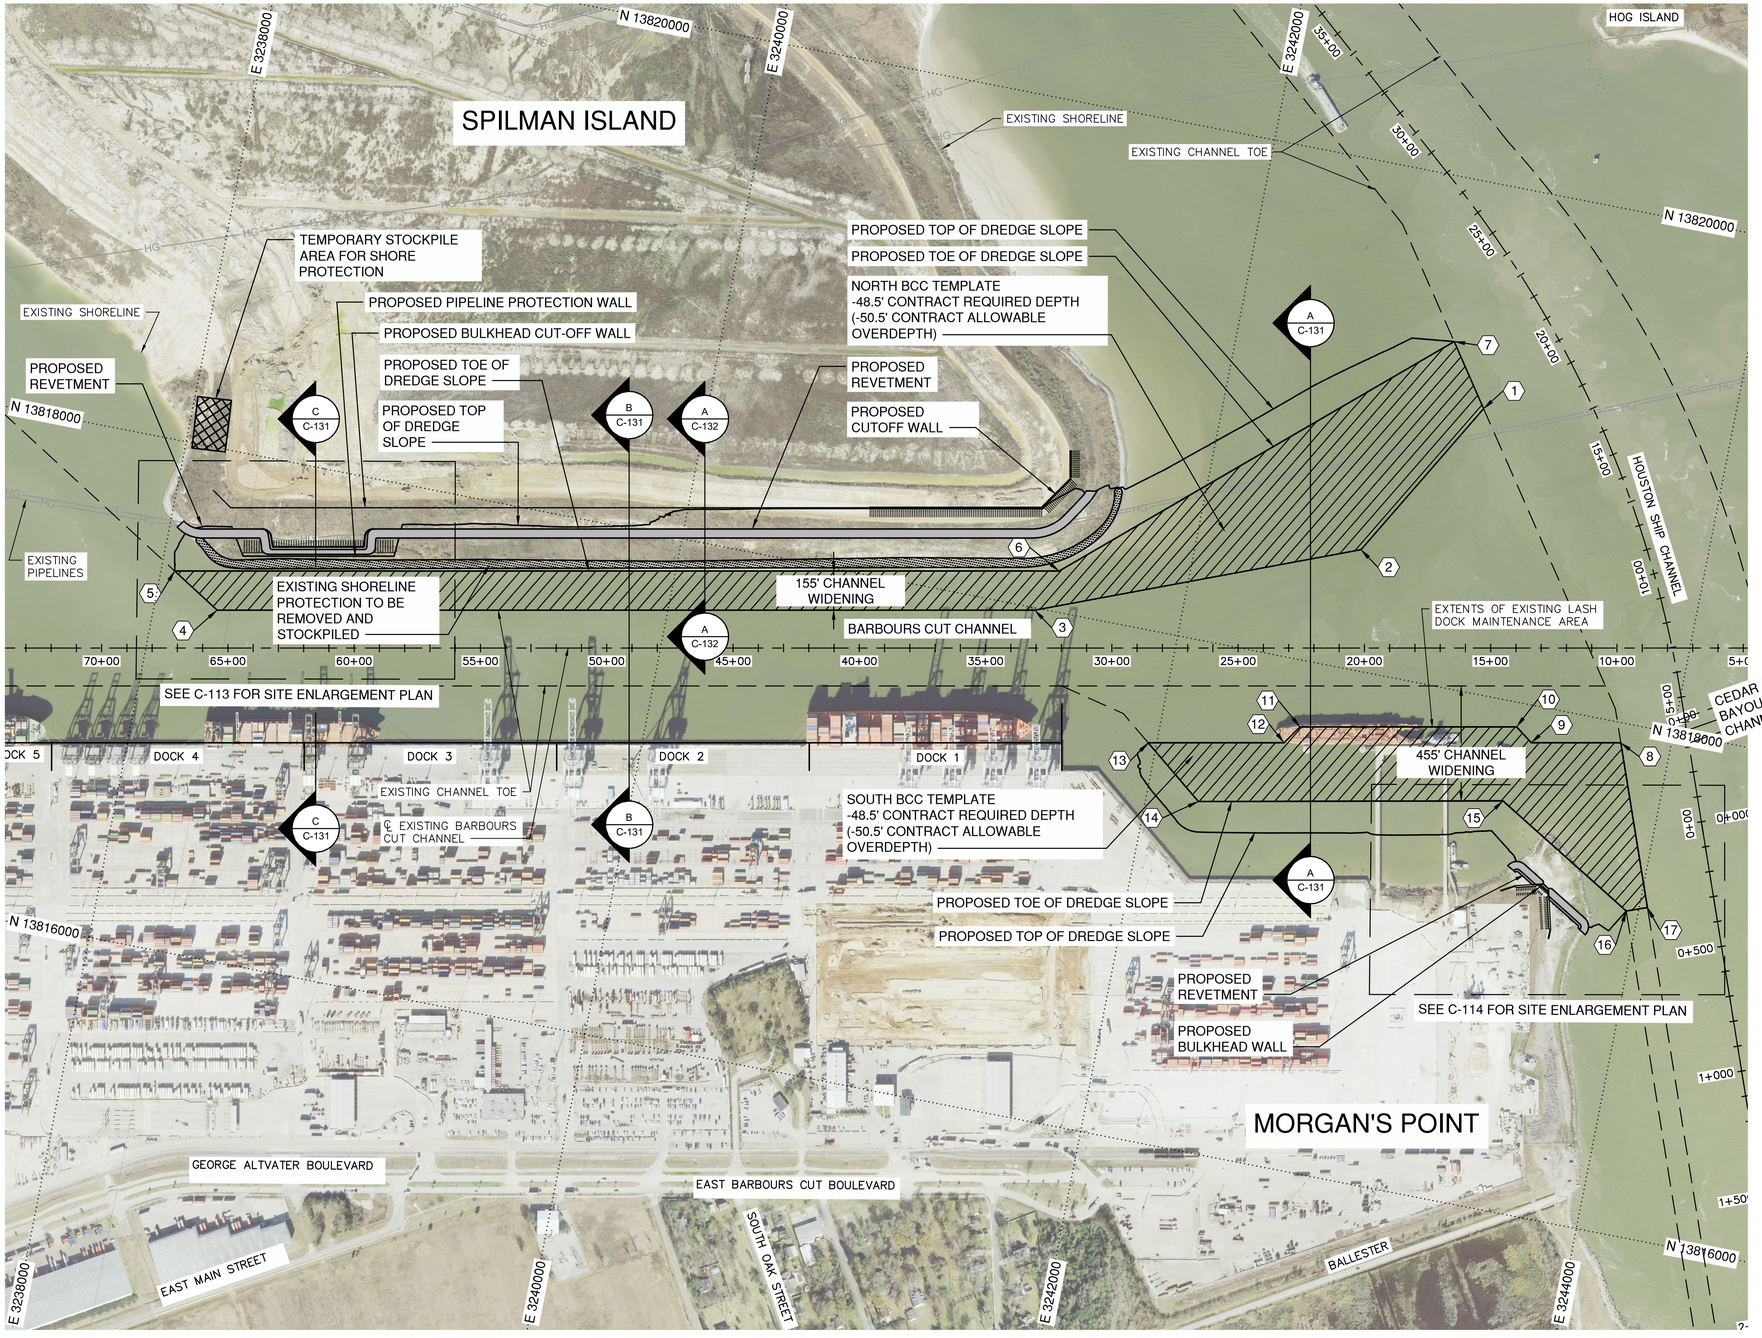


GENERAL NOTES

BARBOURS CUT CHANNEL GEOMETRY

POINT	NORTHING	EASTING	STATION
1	13819115.2	3243016.9	15+27.9
2	13818474.1	3242647.8	20+13.3
3	13817991.0	3241426.1	33+05.1
4	13817369.1	3238249.0	65+42.5
5	13817488.9	3238054.0	67+10.8
6	13818161.6	3241491.1	32+08.5
7	13819353.7	3242851.6	16+44.4
8	13817921.5	3243804.1	9+84.5
9	13817853.5	3243456.3	13+39.0
10	13817904.0	3243387.2	13+96.8
11	13817739.2	3242545.3	22+55.2
12	13817665.4	3242495.7	23+17.9
13	13817562.0	3241967.6	28+56.4
14	13817372.0	3242207.3	26+57.4
15	13817606.1	3243390.4	14+51.3
16	13817272.0	3243953.1	9+63.3
17	13817301.5	3244032.9	8+79.4

A ENLARGED PROPOSED SITE PLAN

SCALE: 1"=300'

300 150 0 300 600

PORT OF HOUSTON AUTHORITY

CONSULTANT:

DESIGN PREPARED BY:
HDR Engineering, INC
TBPELS Firm Registration No. F-754

SEAL:

This Document Is Released For The Purpose Of Interim Review Under The Authority Of M. CAMERON PERRY, P.E., 94056 12/08/20. It Is Not To Be Used For Construction, Bidding, Or Permit Purposes.

95% REVIEW

APPROVED: _____ DATE

PORT CONTRACT REPRESENTATIVE
MANAGING DIRECTOR – ENGINEERING DESIGN & SUPPORT

PROJECT TITLE:

HOUSTON SHIP CHANNEL (HSC) EXPANSION CHANNEL IMPROVEMENT PROJECT (ECIP)

PROJECT 11 PACKAGE #7 SEGMENT 3

SHEET TITLE:

ENLARGED PROPOSED SITE PLAN (1 OF 3)

REV	DATE	DESCRIPTION
A	08/14/20	65% SUBMITTAL
B	12/08/20	95% SUBMITTAL


DESIGNER:	C. PERRY
CADD:	J. HELM
CHECKER:	R. McPHERSON
DATE:	12/08/2020
SCALE:	1"=300

DRAWING NO.
C90-D13-P11-007

SHEET NO. C-112 | REV. NO. A

95% REVIEW

TIME: 12-08-20 – 11:06am User: OSALAS DWG: C:\pwworking\central01\d1711938\C90-D13-P11-007_C-112.dwg

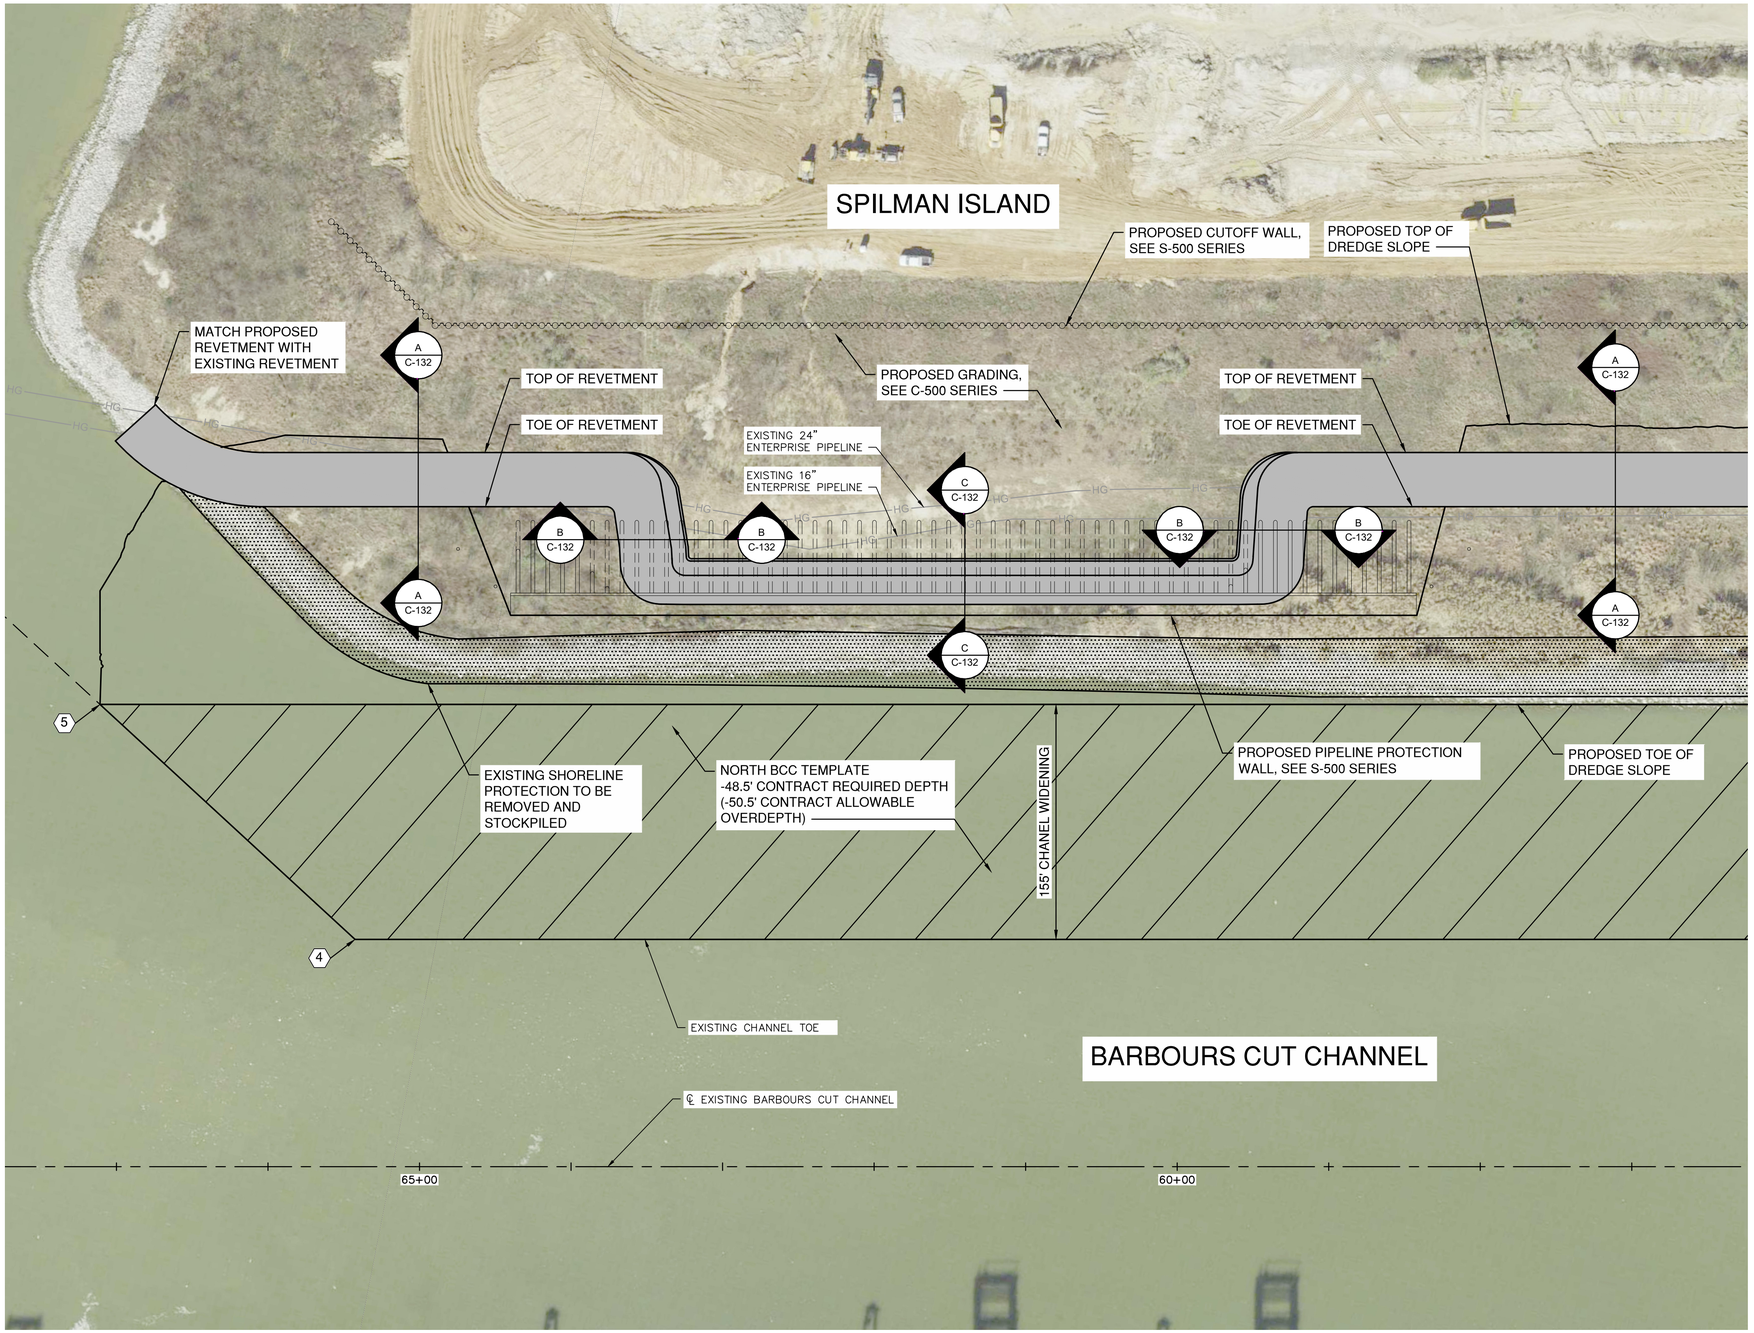

A ENLARGED PROPOSED SITE PLAN

SCALE: 1"=50'

50 25 0 50 100

GENERAL NOTES

PORT OF HOUSTON AUTHORITY

CONSULTANT:

DESIGN PREPARED BY:

HDR Engineering, INC
TBPELS Firm
Registration No. F-754

SEAL:

This Document Is Released For The Purpose Of Interim Review Under The Authority Of M. CAMERON PERRY, P.E., 94056 12/08/20. It Is Not To Be Used For Construction, Bidding, Or Permit Purposes.

95% REVIEW

APPROVED: _____ DATE

PORT CONTRACT REPRESENTATIVE
MANAGING DIRECTOR – ENGINEERING DESIGN & SUPPORT

PROJECT TITLE:

HOUSTON SHIP CHANNEL (HSC) EXPANSION CHANNEL IMPROVEMENT PROJECT (ECIP)

PROJECT 11 PACKAGE #7 SEGMENT 3

SHEET TITLE:

ENLARGED PROPOSED SITE PLAN (2 OF 3)

REV	DATE	DESCRIPTION
A	08/14/20	65% SUBMITTAL
B	12/08/20	95% SUBMITTAL


DESIGNER:	C. PERRY
CADD:	J. HELM
CHECKER:	R. McPHERSON
DATE:	12/08/2020
SCALE:	1"=50

DRAWING NO.
C90-D13-P11-007

SHEET NO. C-113 | REV. NO. A

95% REVIEW

TIME: 12-08-20 – 11:07am User: OSALAS DWG: C:\pwworking\central01\d1711938\C90-D13-P11-007_C-113.dwg

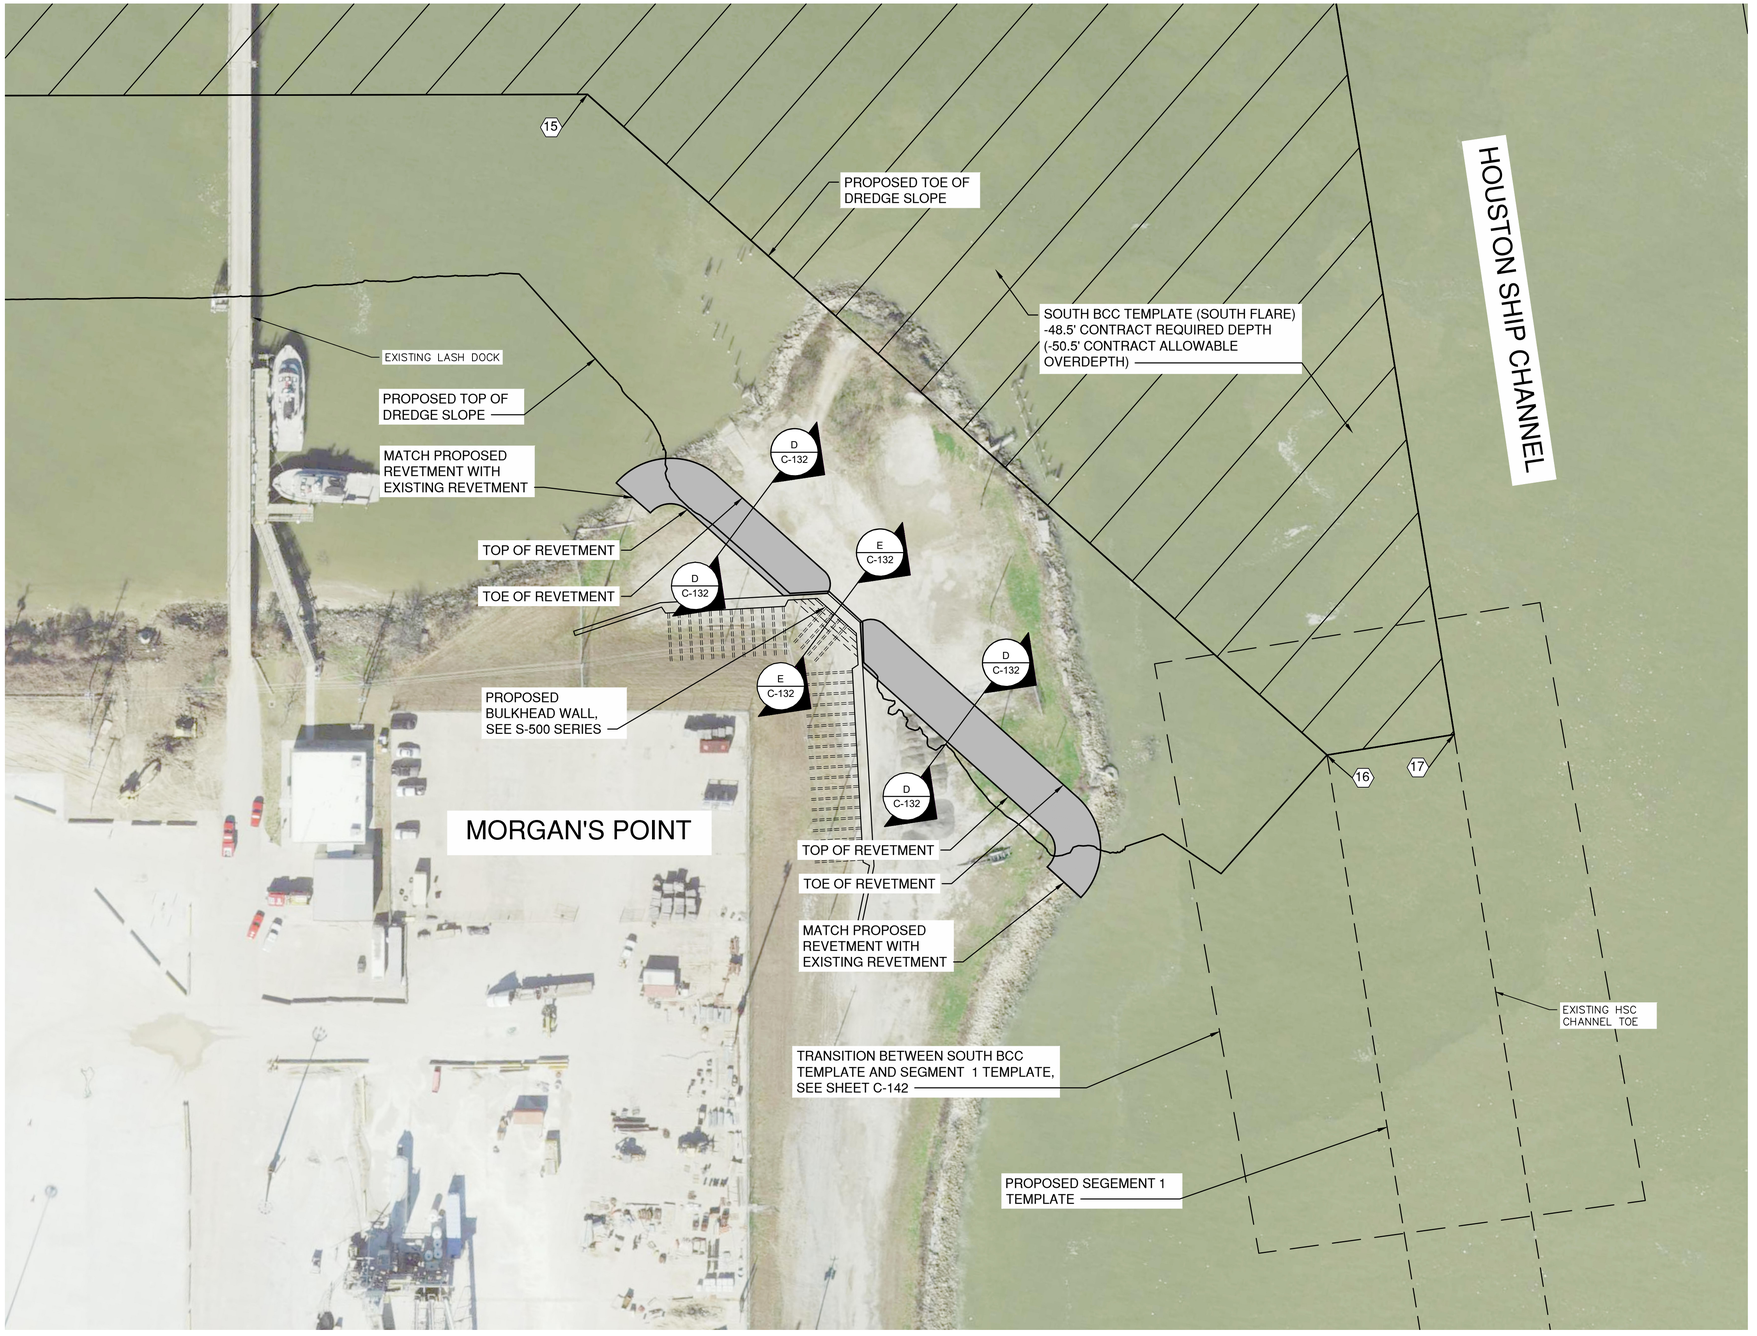

A ENLARGED PROPOSED SITE PLAN

SCALE: 1"=50'

50 25 0 50 100

GENERAL NOTES

PORT OF HOUSTON AUTHORITY
HOUSTON, TEXAS

PORT OF HOUSTON AUTHORITY

CONSULTANT:

DESIGN PREPARED BY:

HDR Engineering, INC
TBPELS Firm
Registration No. F-754

SEAL:

This Document Is Released For The Purpose Of Interim Review Under The Authority Of M. CAMERON PERRY, P.E., 94056 12/08/20. It Is Not To Be Used For Construction, Bidding, Or Permit Purposes.

95% REVIEW

APPROVED: DATE

PORT CONTRACT REPRESENTATIVE
MANAGING DIRECTOR – ENGINEERING DESIGN & SUPPORT

PROJECT TITLE:

HOUSTON SHIP CHANNEL (HSC) EXPANSION CHANNEL IMPROVEMENT PROJECT (ECIP)

PROJECT 11
PACKAGE #7
SEGMENT 3

SHEET TITLE:

ENLARGED PROPOSED SITE PLAN (3 OF 3)

REV	DATE	DESCRIPTION
A	08/14/20	65% SUBMITTAL
B	12/08/20	95% SUBMITTAL

DESIGNER:	C. PERRY
CADD:	J. HELM
CHECKER:	R. McPHERSON
DATE:	12/08/2020
SCALE:	1"=50

DRAWING NO.
C90-D13-P11-007

SHEET NO.	REV. NO.
C-114	A

95% REVIEW

TIME: 12-08-20 – 11:08am User: OSALAS DWG: C:\pwworking\central01\d1711938\C90-D13-P11-007_C-114.dwg